



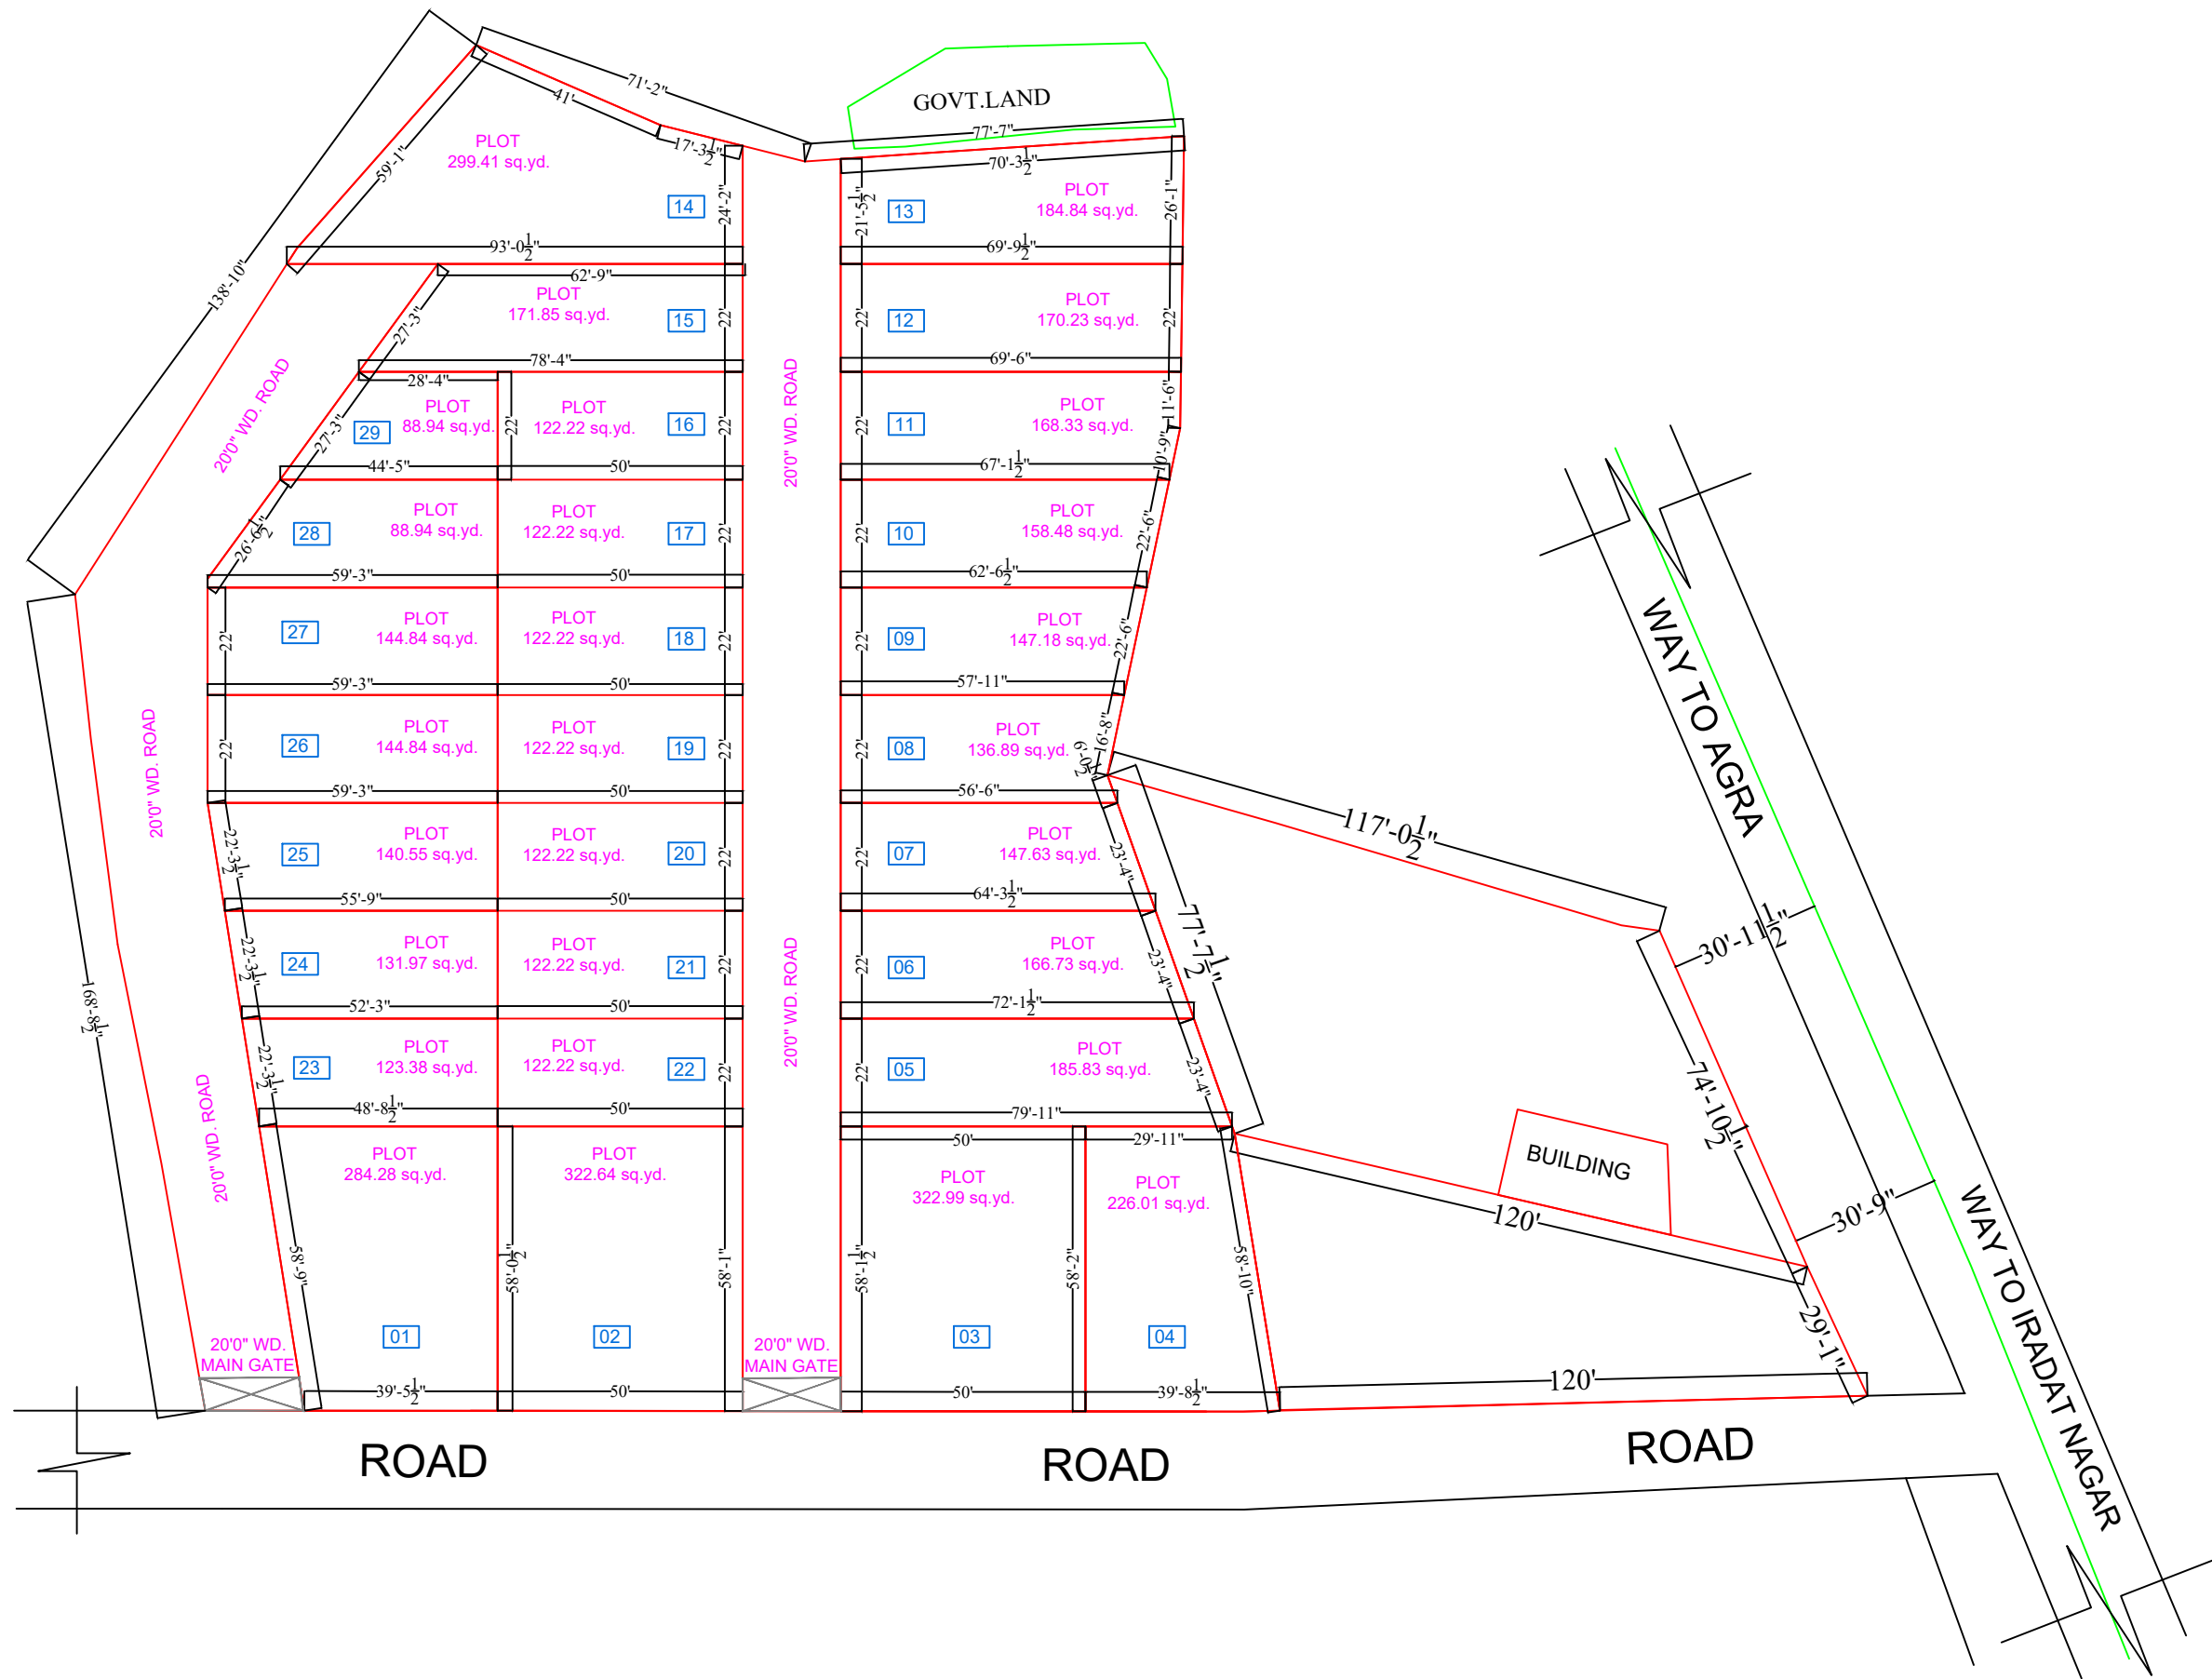

NOTE :-

1. DRAWING NOT TO BE SCALE.
2. ANY CHANGES / AMENDMENTS PRIOR TO ENGINEERS APPROVAL.
3. ALL THE DRAWING SHOULD BE STUDIED SIMULTANEOUSLY WITH STRUCTURE DRAWING.

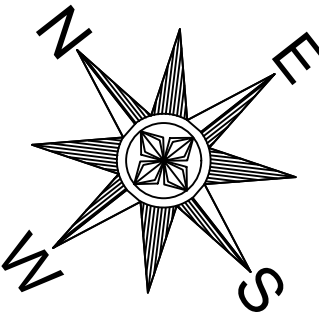

Construction & Engineers

DRAWN BY:- Mr. BANTI KUSHWAH

OWNER'S NAME:- Mr. PRASHANT JADON

LAND AREA :- 6043.99 sq.yd.

CHECKED BY:- Er. RAHUL SHARMA

PLOT AREA :- 4851.67 sq.yd.

LAYOUT:- COLONY LAYOUT

DATE:- 20/12/2025

ROAD AREA :- 1192.31 sq.yd.

LG-2, SHREE RAM PLAZA ,
NEW SURAKSHA
VIHAR, AGRA - 282009
M:-8218567065