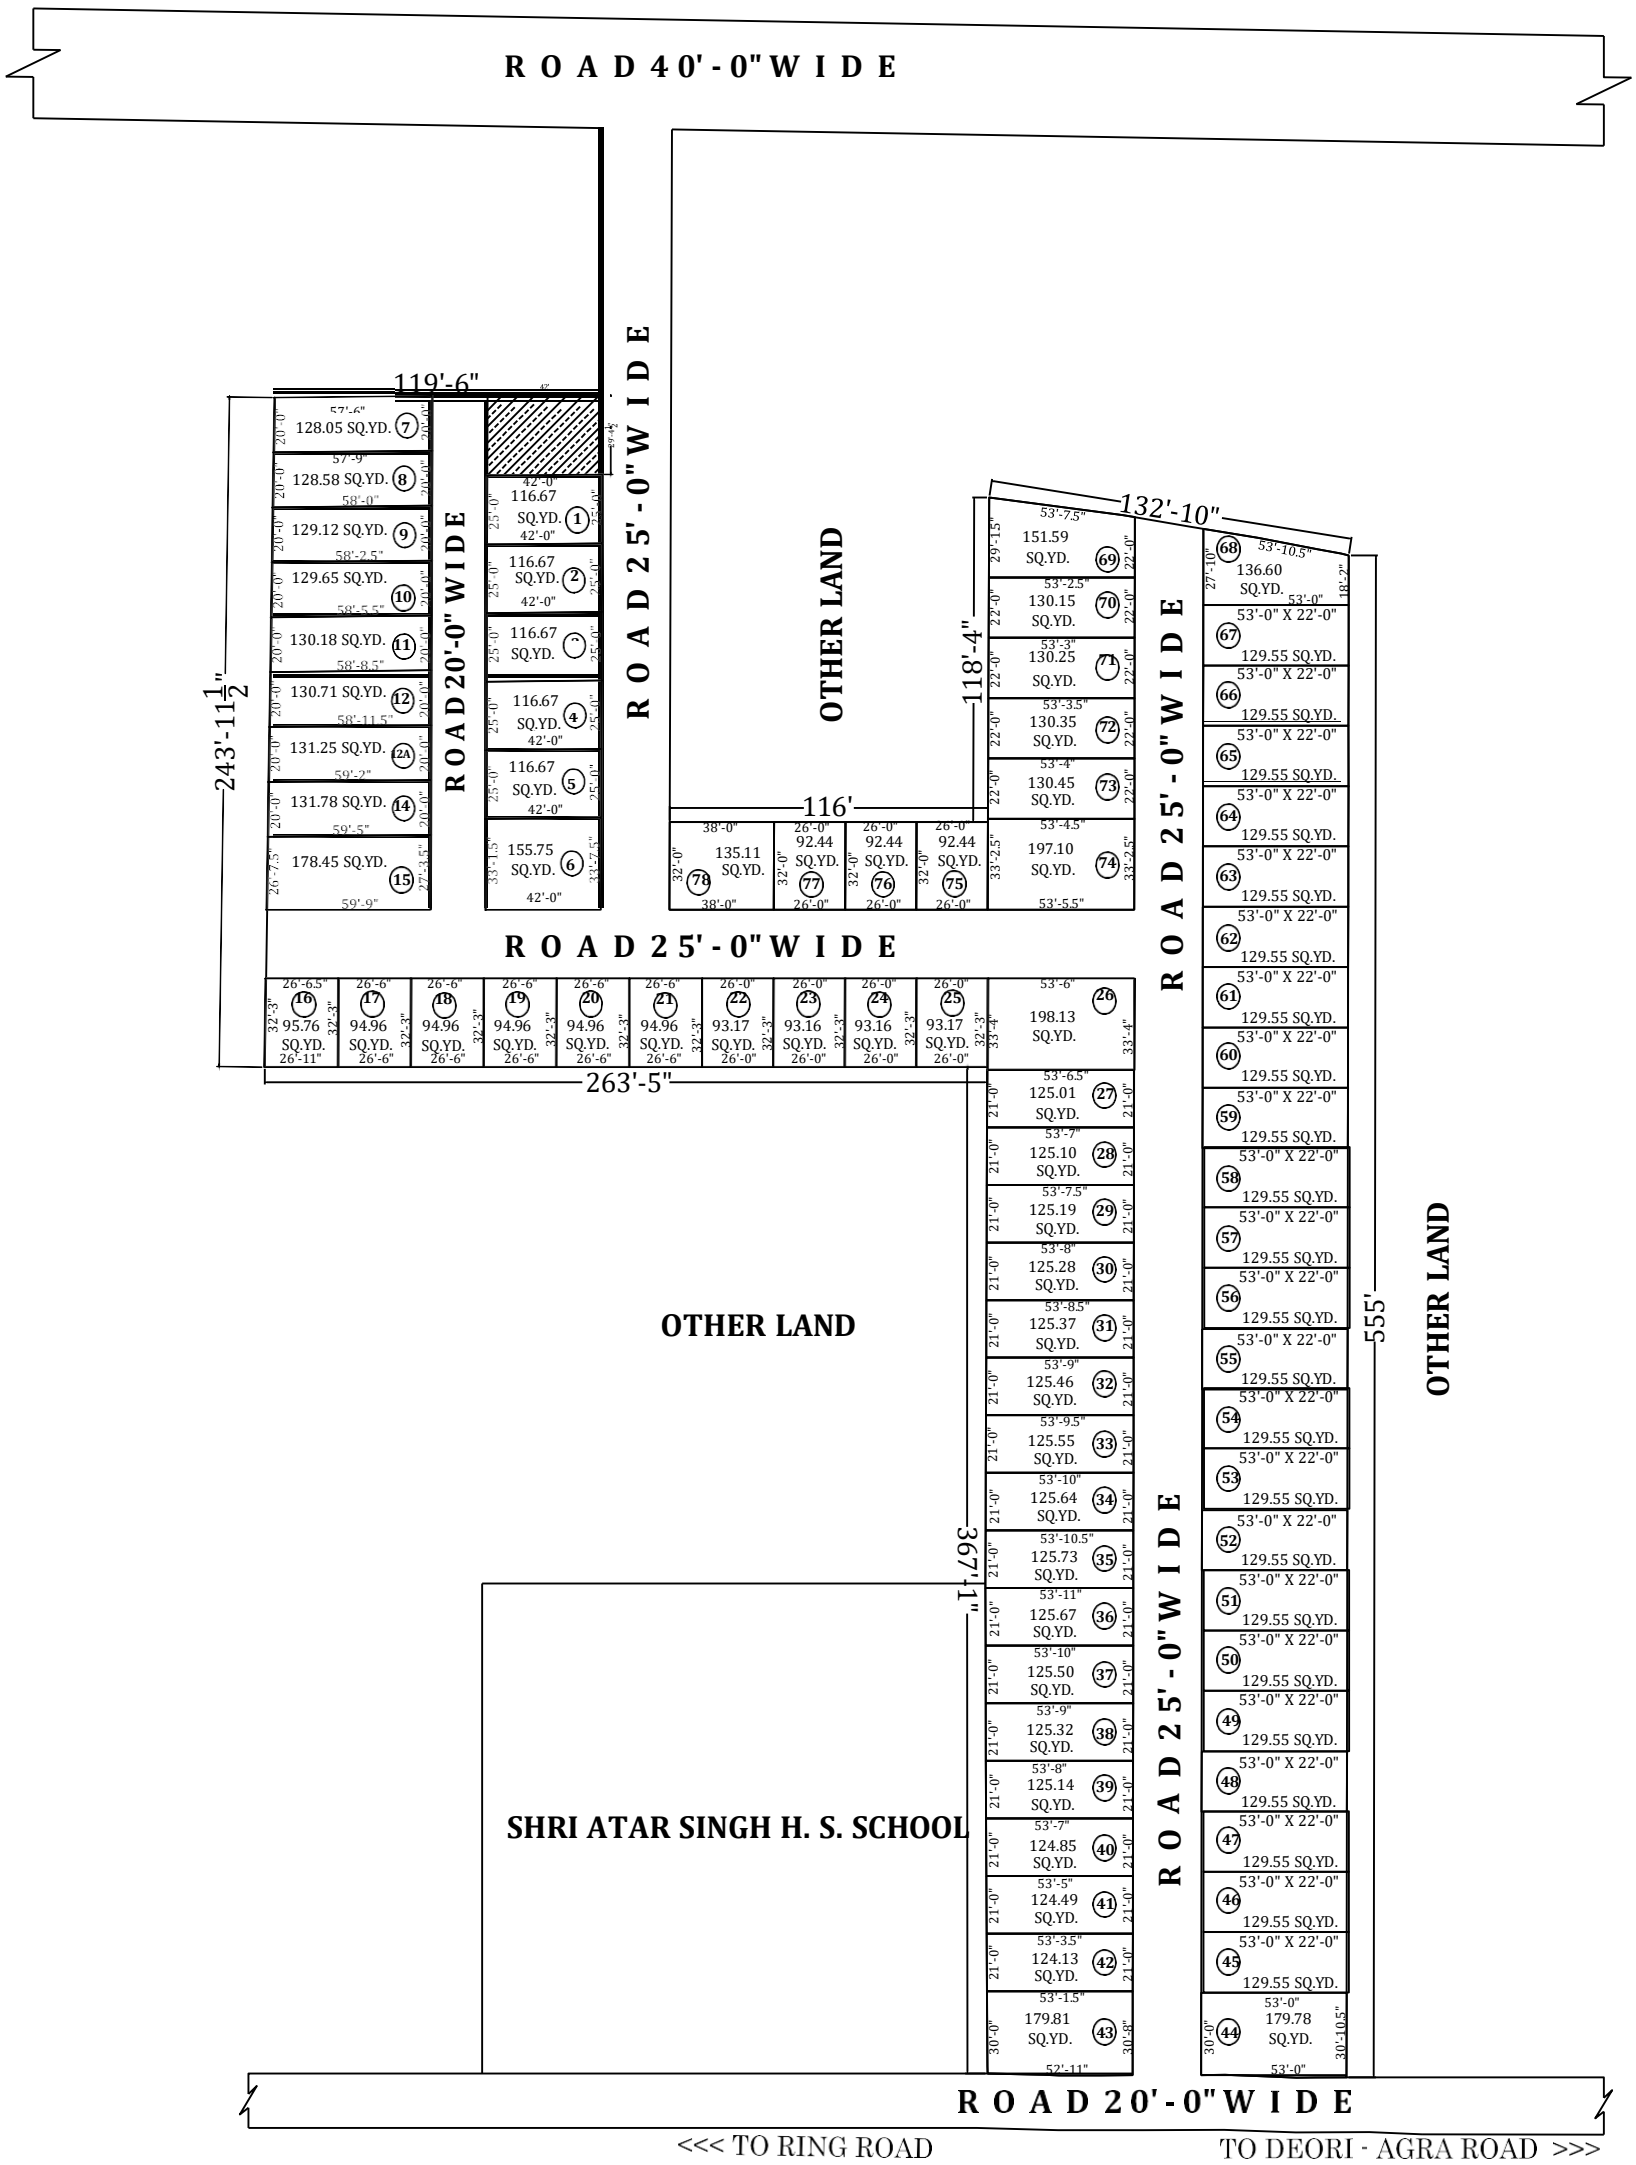

LAYOUT PLAN

LAYOUT PLAN PROPOSED ***"SUDARSHAN KUNJ "*** ON KHASRA NO. - 82, 100, 101, 102, 108, & 110, MAUZA DEORI, TEHSIL SADAR, DISTT. - AGRA

OWNER : Mr. Anoop Singh Chahar Mob. No. - 7300545646

AREA CHART :	NORTH :	CONSTRUCTIVE DESIGNER
TOTAL LAND AREA = 12811.88 SQ.YD. TOTAL ROAD AREA = 2956.39 SQ.YD. TOTAL PLOT AREA = 9855.49 SQ.YD.	N	***Er. R. N. Tiwari*** *Arch.Planner, Stru. Designer & 3D Home Front Elevation* ***Mob. No. - 9412722625***