


NOTE :-
1. DRAWING NOT TO BE
SCALE.
2. ANY CHANGES /
AMENDMENTS PRIOR TO
ENGINEERS APPROVAL.
3. ALL THE DRAWING
SHOULD BE STUDIED
SIMULTANEOUSLY WITH
STRUCTURE DRAWING.

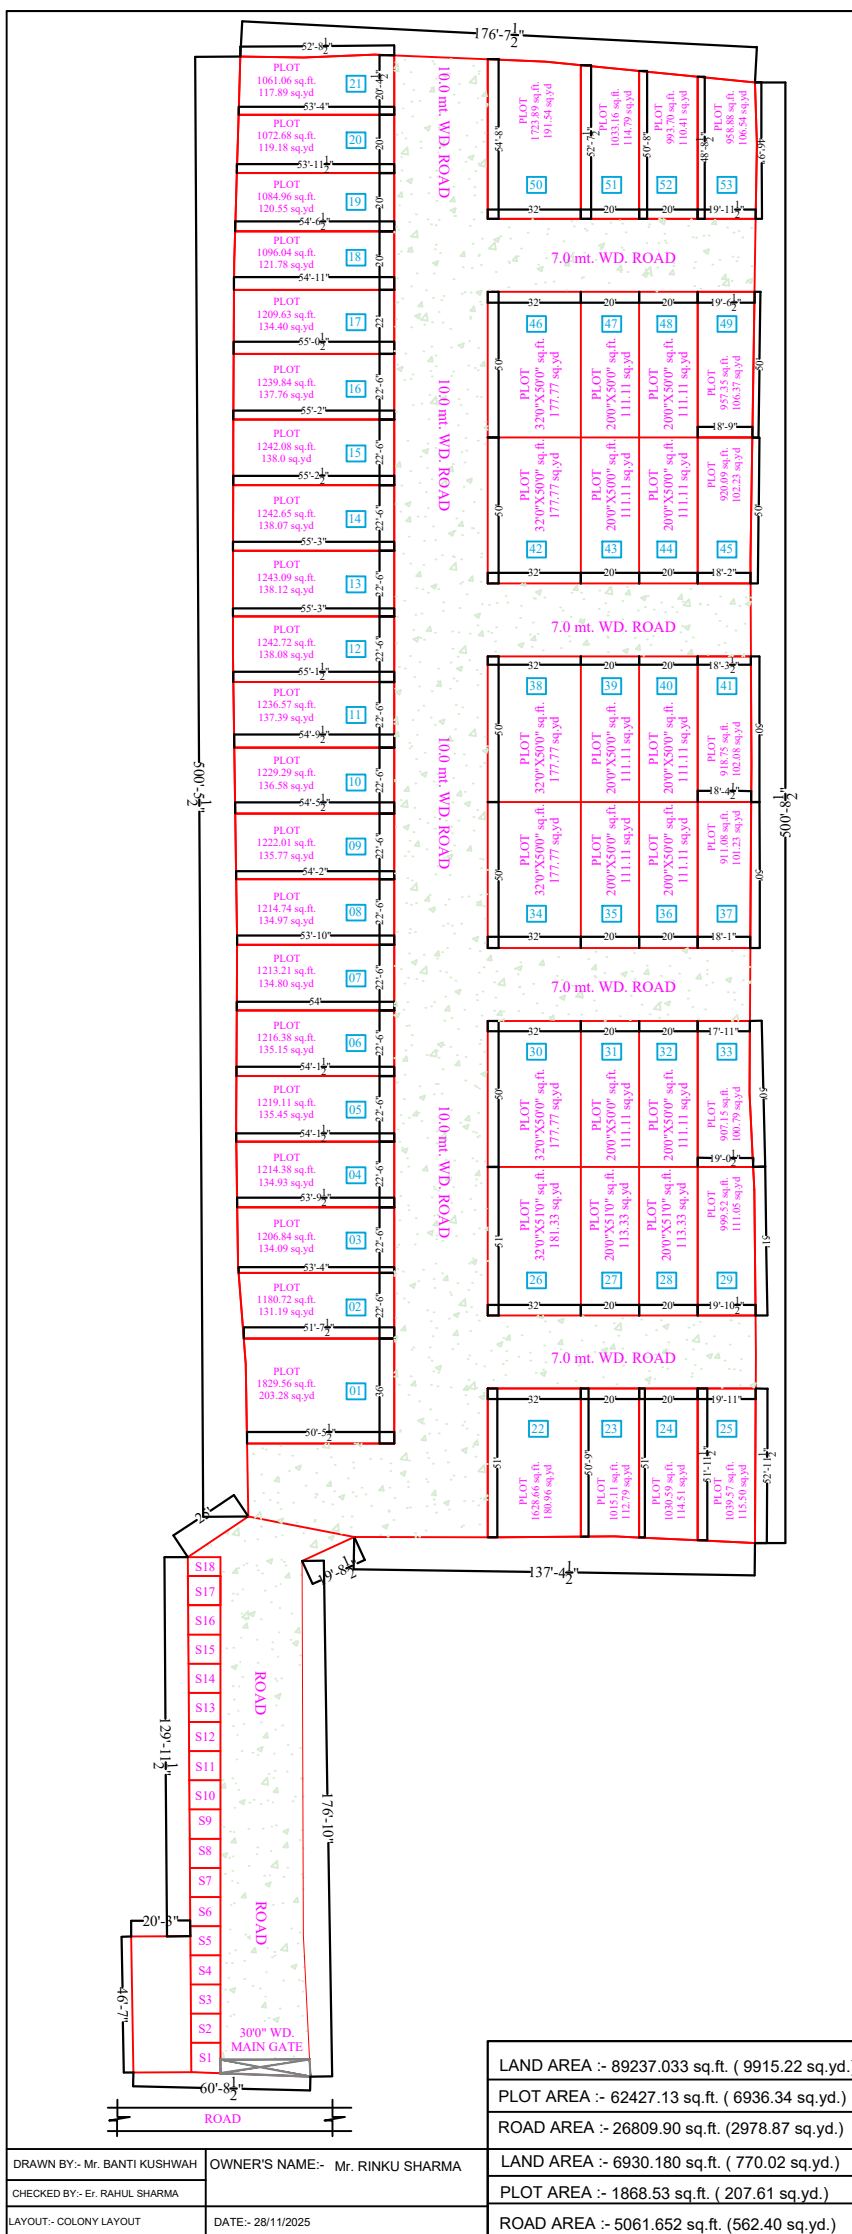

LAND AREA :- 89237.033 sq.ft. (9915.22 sq.yd.)
PLOT AREA :- 62427.13 sq.ft. (6936.34 sq.yd.)
ROAD AREA :- 26809.90 sq.ft. (2978.87 sq.yd.)
LAND AREA :- 6930.180 sq.ft. (770.02 sq.yd.)
PLOT AREA :- 1868.53 sq.ft. (207.61 sq.yd.)
ROAD AREA :- 5061.652 sq.ft. (562.40 sq.yd.)



DRAWN BY:- Mr. BANTI KUSHWAH	OWNER'S NAME:- Mr. RINKU SHARMA
CHECKED BY:- Er. RAHUL SHARMA	
LAYOUT:- COLONY LAYOUT	DATE:- 28/11/2025

LG-2, SHREE RAM PLAZA ,
NEW SURAKSHA
VIHAR, AGRA - 282009
M:-8218567065