


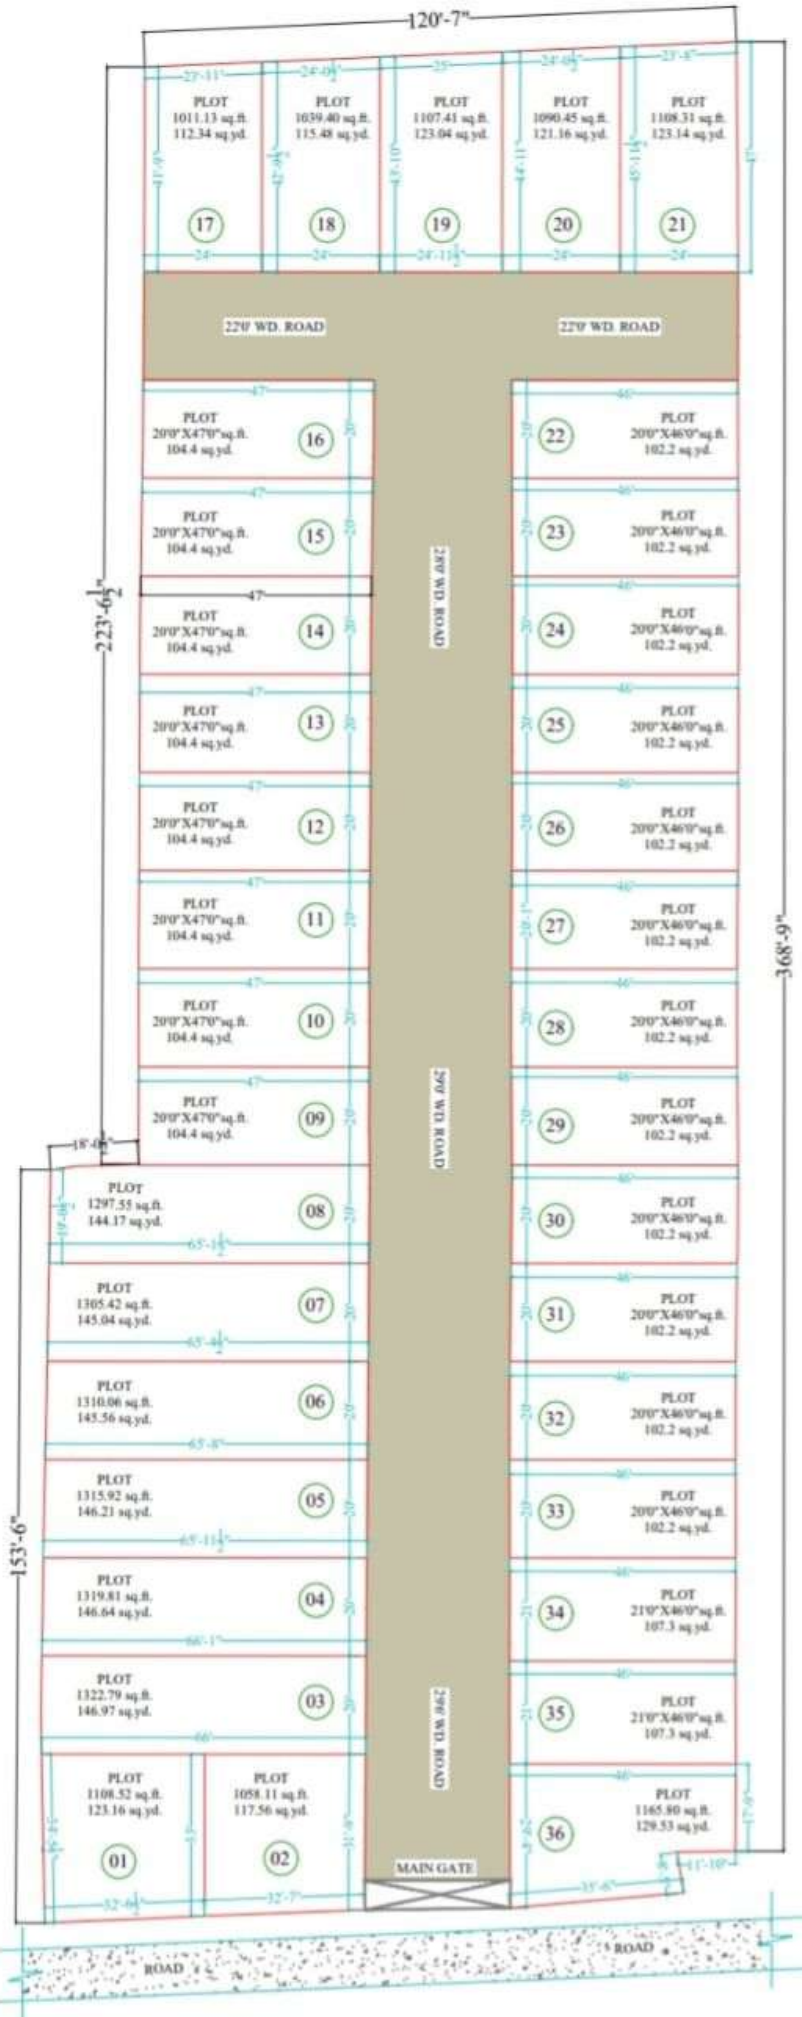

NOTE :-

1. DRAWING NOT TO BE SCALE.
2. ANY CHANGES / AMENDMENTS PRIOR TO ENGINEERS APPROVAL.
3. ALL THE DRAWING SHOULD BE STUDIED SIMULTANEOUSLY WITH STRUCTURE DRAWING.

