
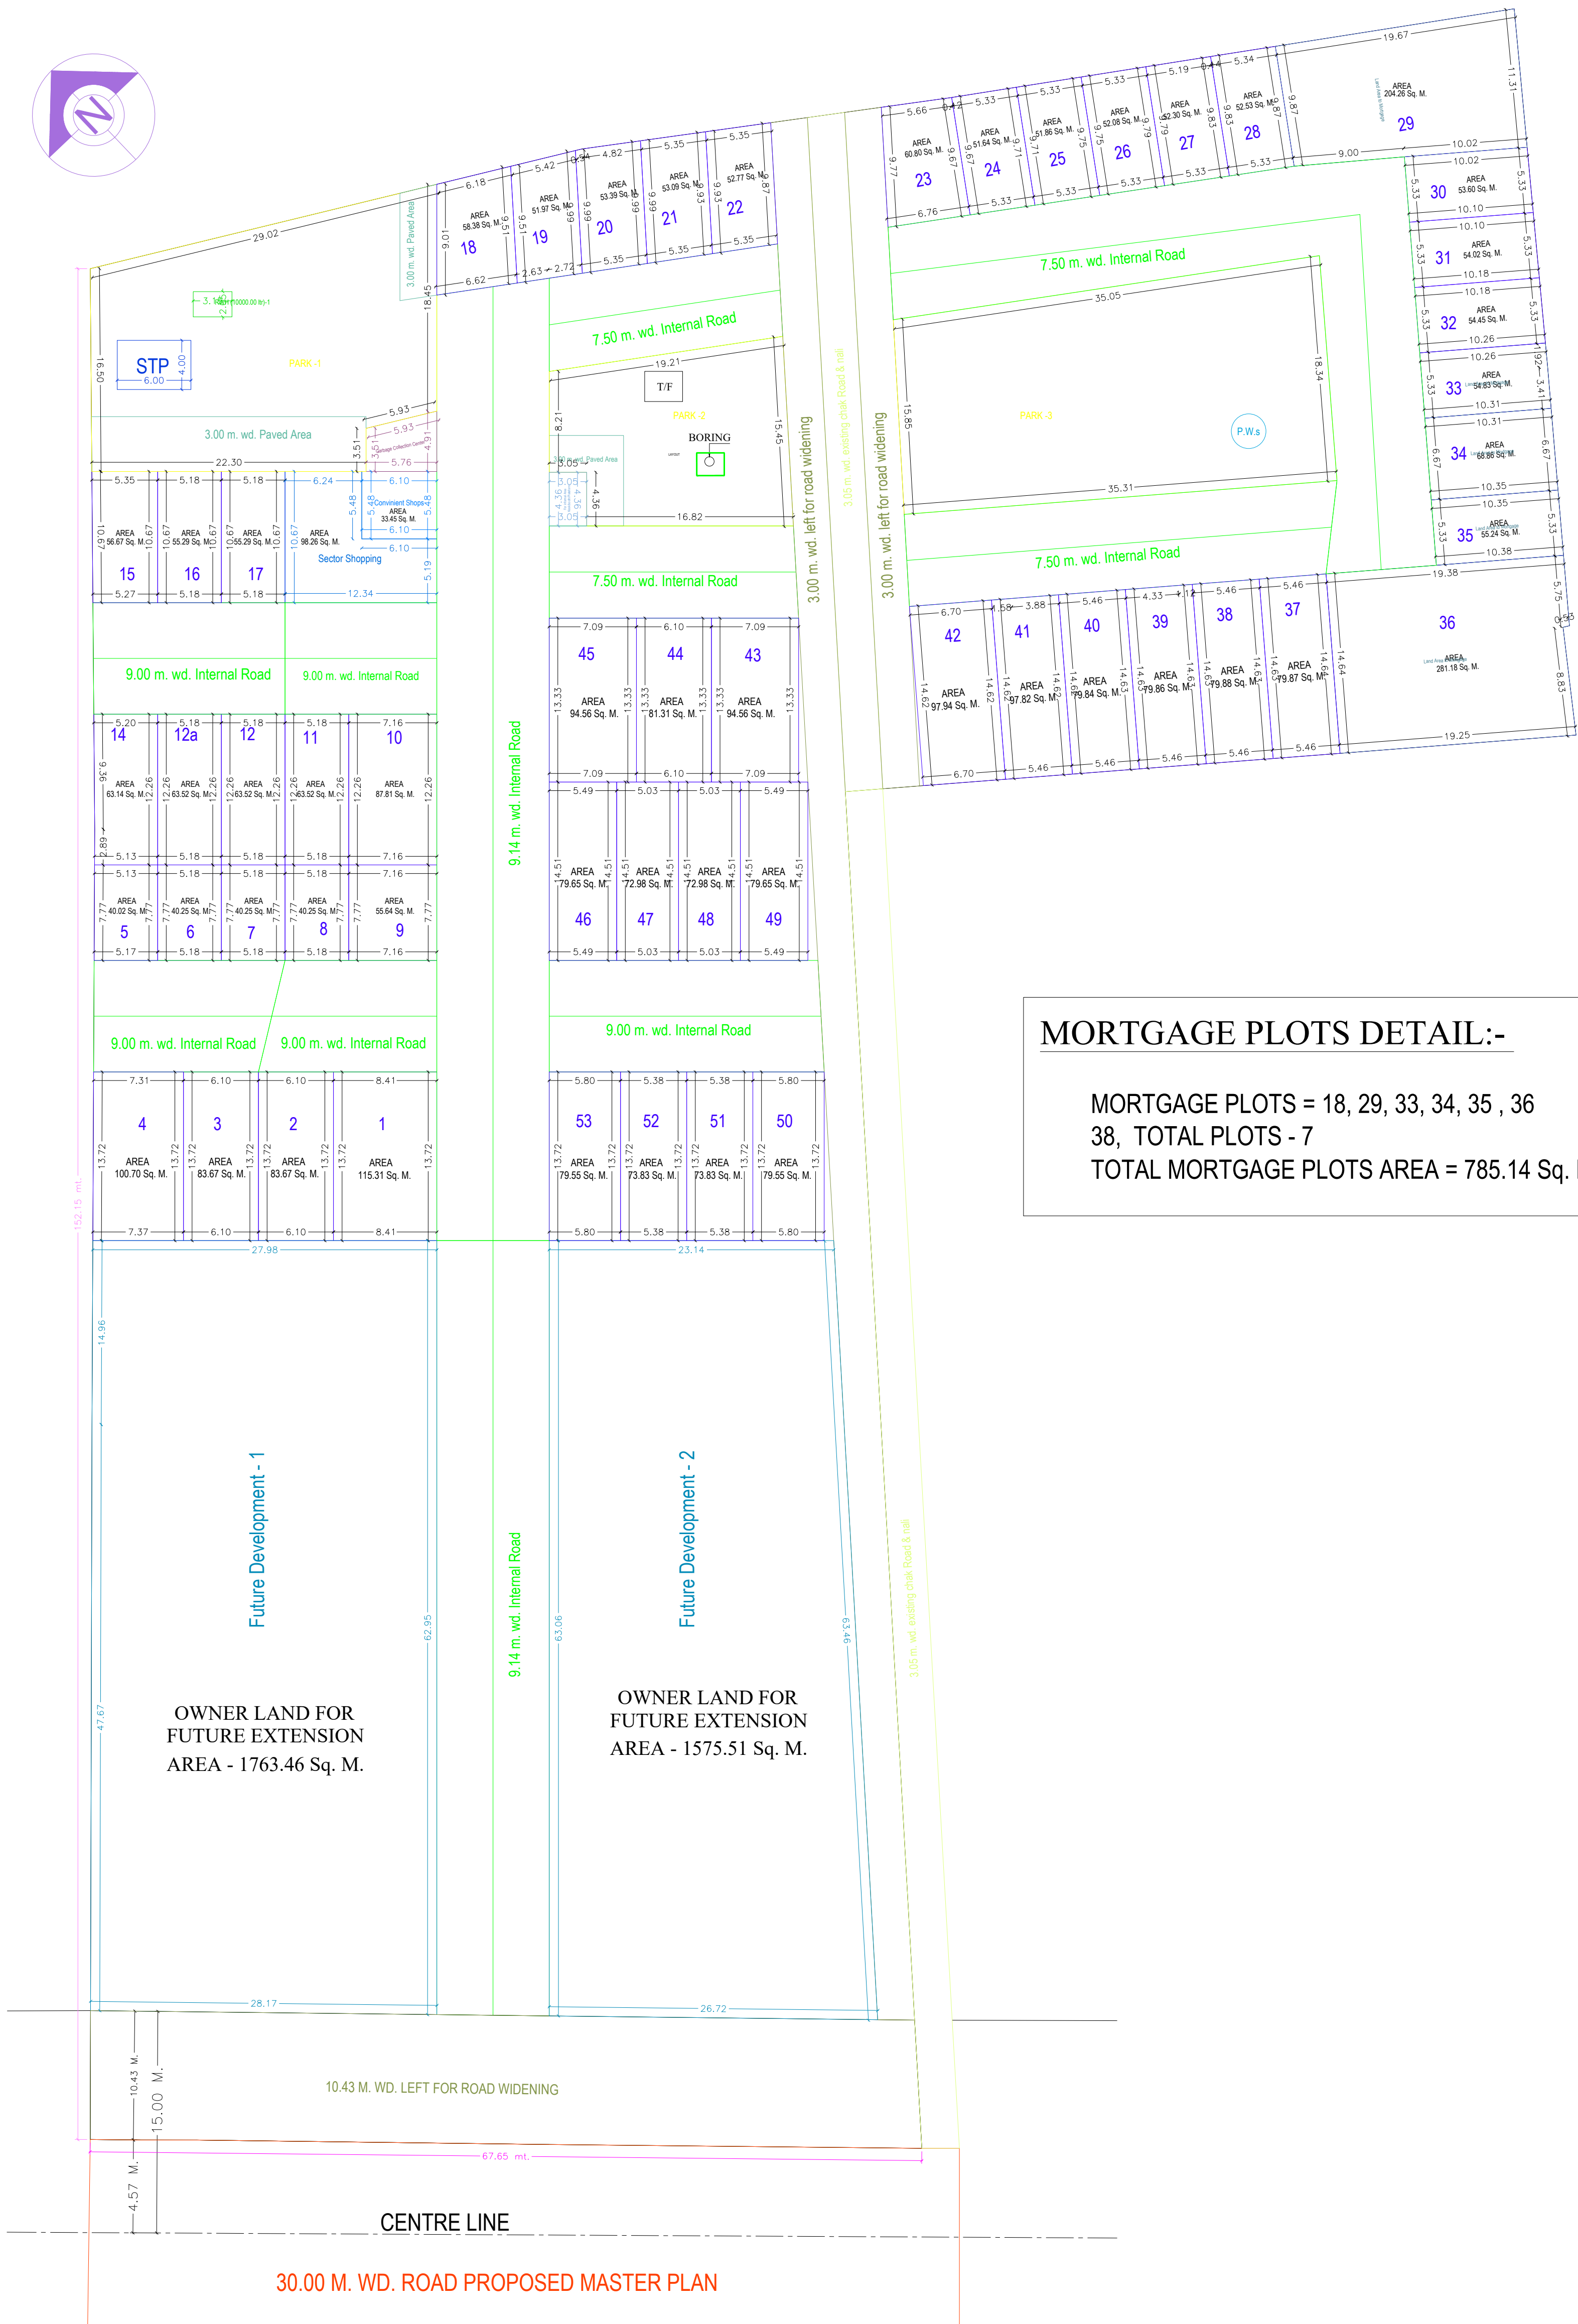


Project Title :PROPOSED LAYOUT PLAN OF THE BANKEY BIHARI KUNJ SITUATED AT
KHASRA NO. -159, 156, MAUJA SUNRAKH BANGER, VRINDAVAN TEH. & DISTT. MATHURA.
BUILDER & PROMOTERS - KRSLA HERITAGE PRIVATE LIMITED,
DIRECTOR- SMT MONICA GARG W/O SHRI MANISH GARG

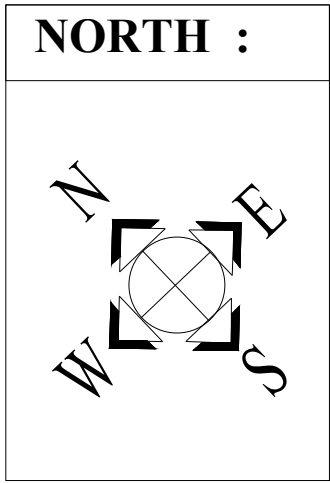

MORTGAGE PLOTS DETAIL:-

MORTGAGE PLOTS = 18, 29, 33, 34, 35 , 36
38, TOTAL PLOTS - 7
TOTAL MORTGAGE PLOTS AREA = 785.14 Sq. M.

LAYOUT PLAN

LAYOUT PLAN